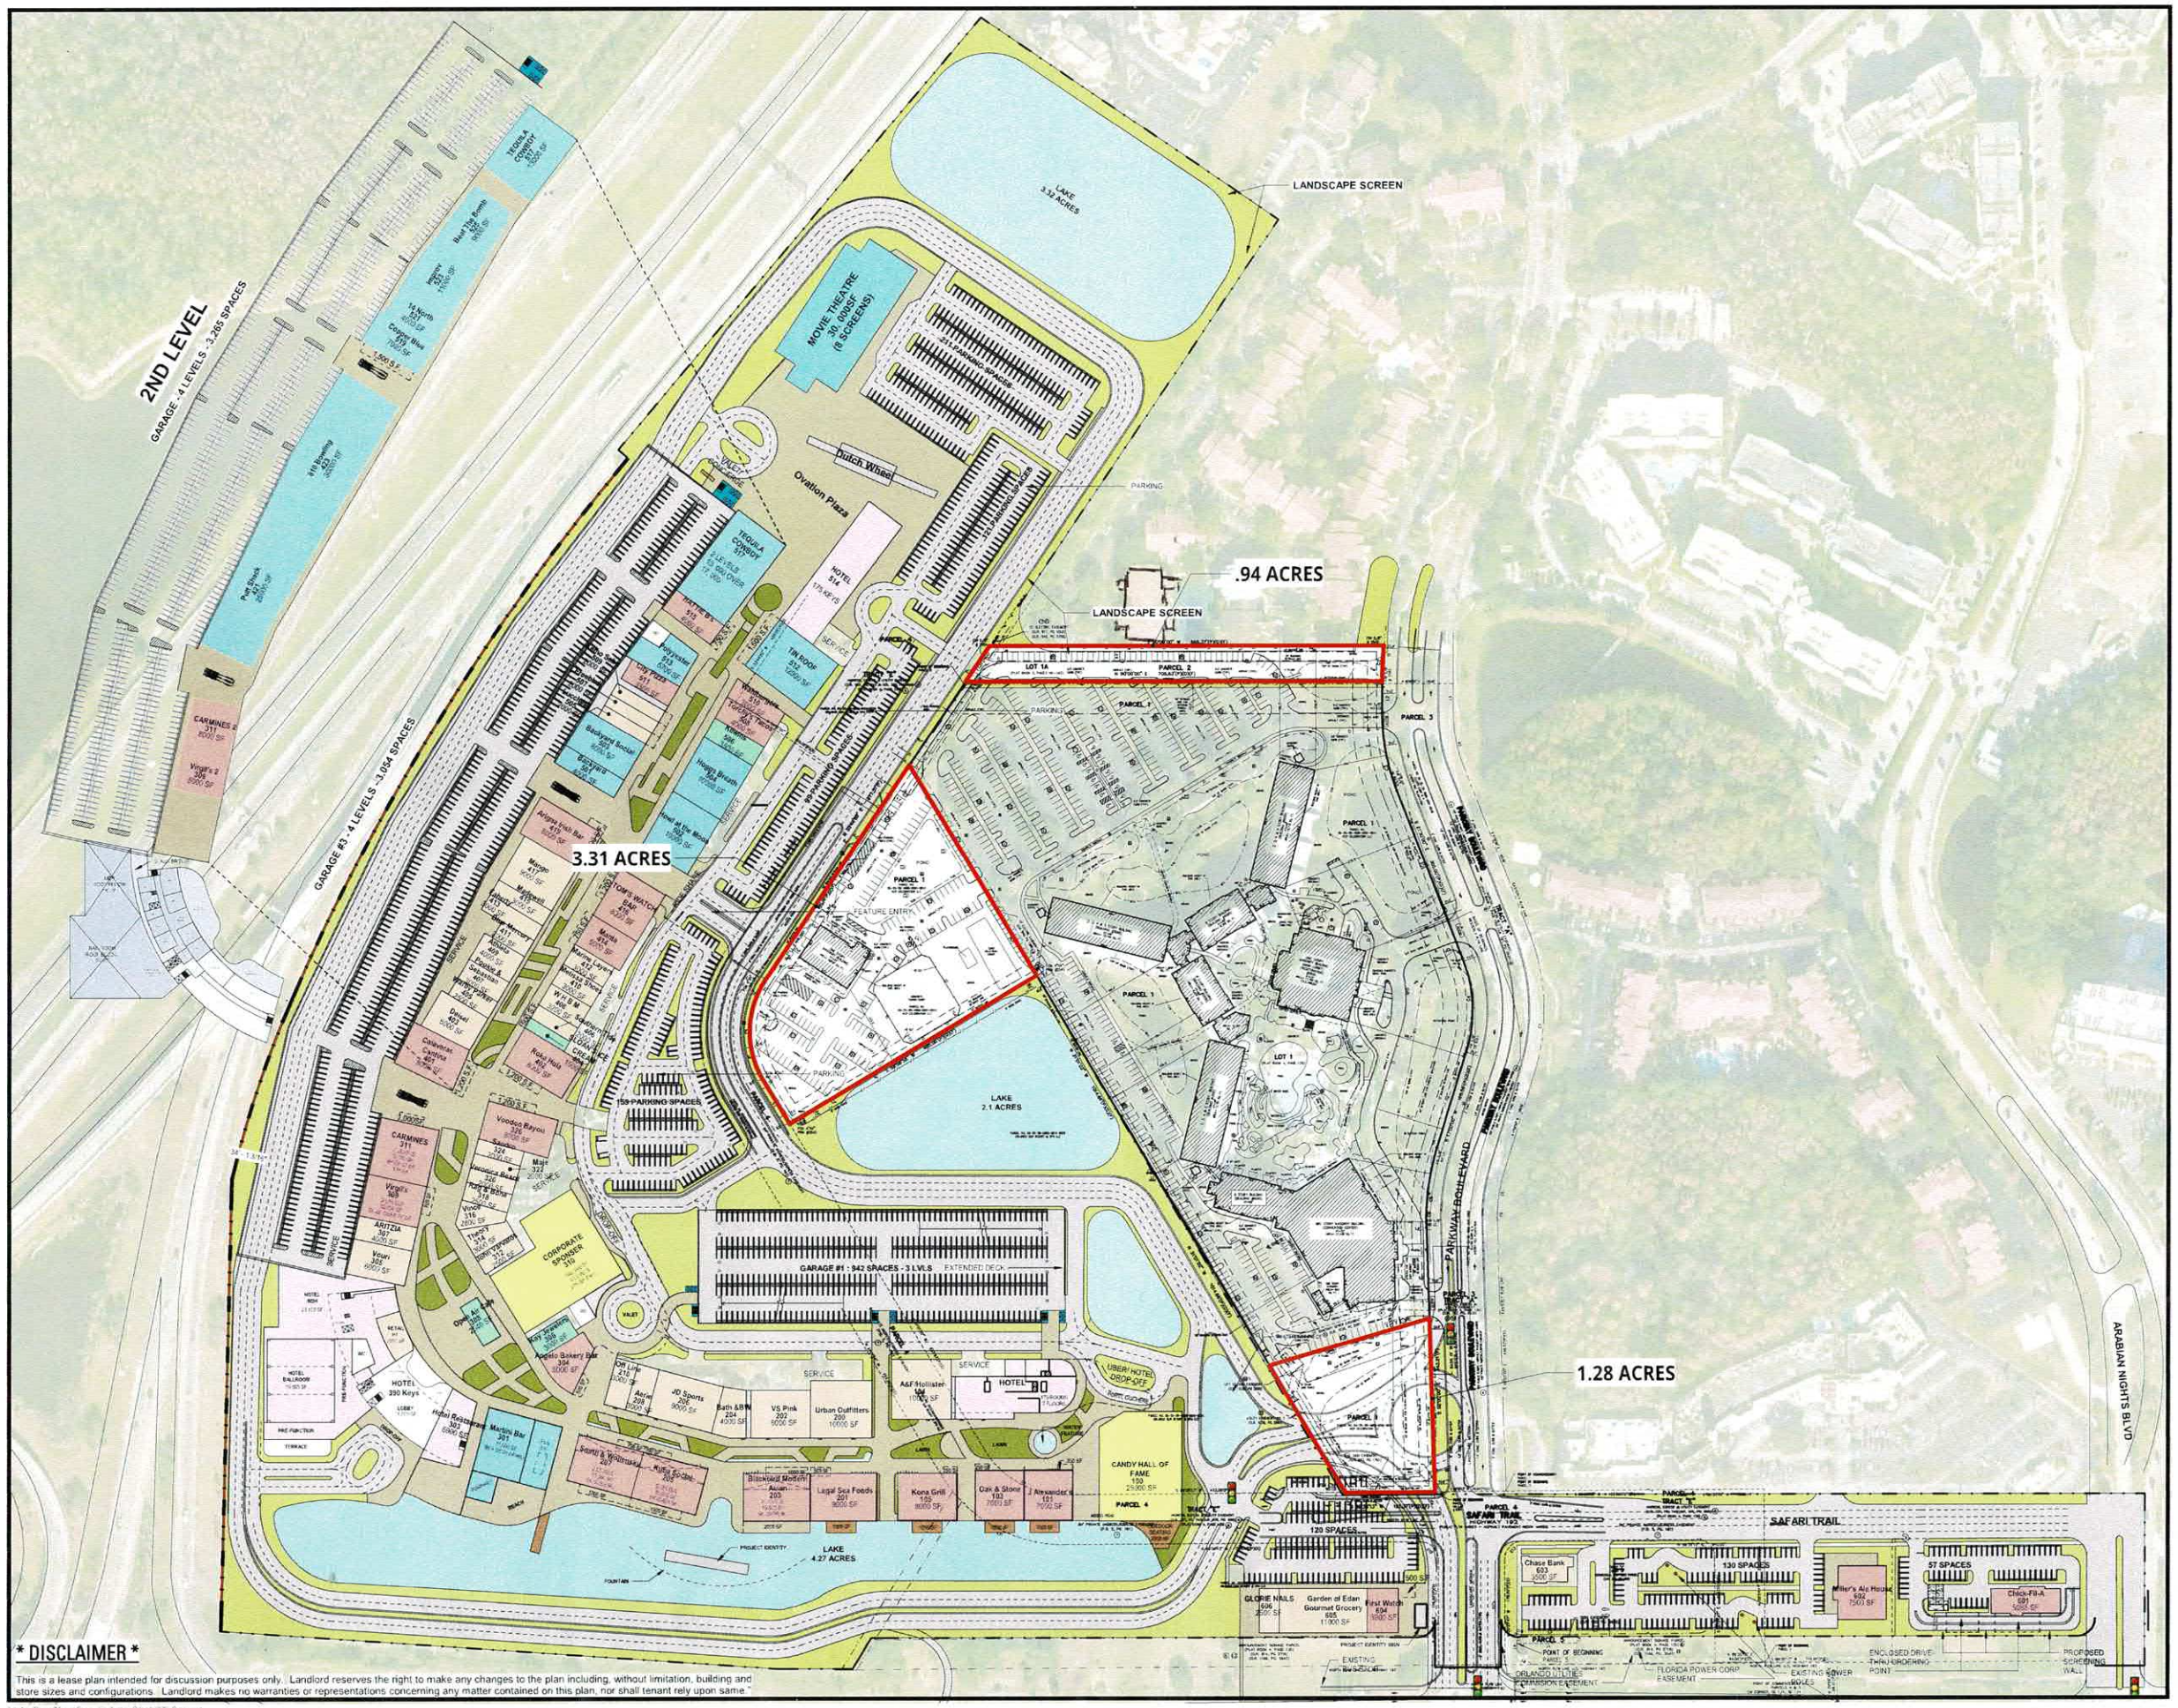

*** DISCLAIMER ***

This is a lease plan intended for discussion purposes only. Landlord reserves the right to make any changes to the plan including, without limitation, building and store sizes and configurations. Landlord makes no warranties or representations concerning any matter contained on this plan, nor shall tenant rely upon same."

RSP

RSP Architects
3959 Grand Avenue
Suite 440
Miami, FL 33133
305 444 7109
www.rsparch.com

Consultants

Project For

MEYERS GROUP

O-VATION

Project No	315700200
Drawn By	AL
Checked By	LB
Date	12/22/23

NOTICE: The designs shown and described herein, including all technical drawings, graphics, and models thereof, are proprietary and cannot be copied, duplicated or commercially exploited in whole or in part, without express written permission of RSP Architects. These are available for limited review and evaluation by clients, consultants, contractors, government agencies, vendors and other personnel only in accordance with this Notice.

Sheet Issues / Revisions

No	Date	Description

EXHIBIT HOTEL
PROPERTY 02-26-24

EX-2